


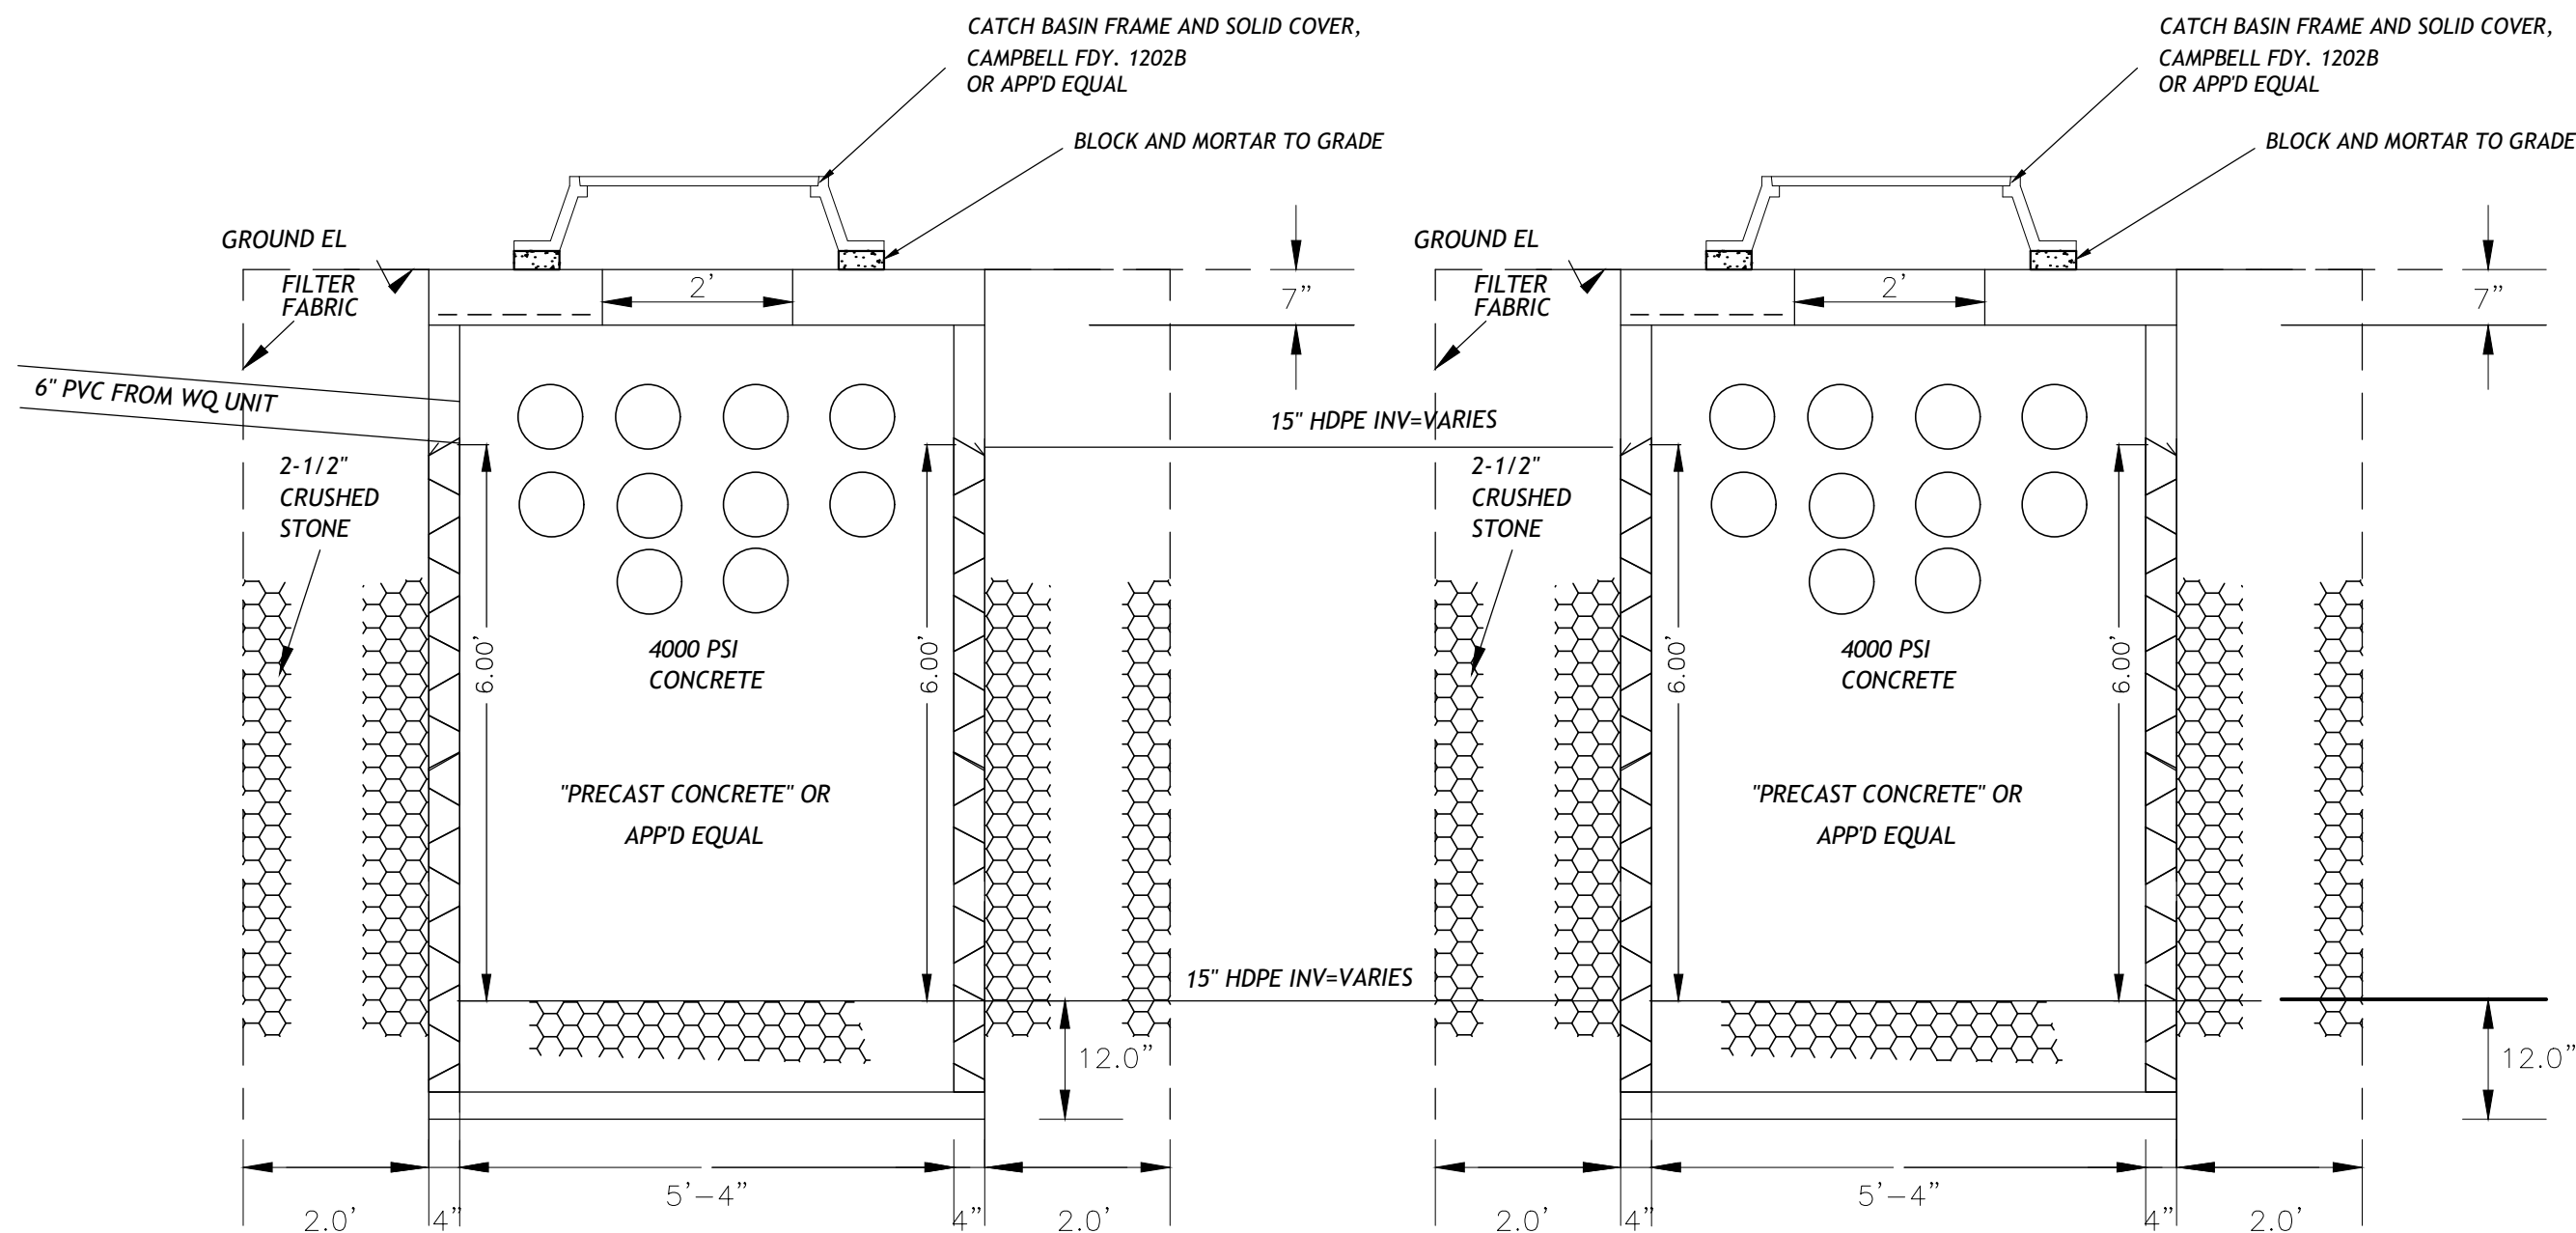


SEEPAGE PIT MAINTENANCE NOTES


- SEEPAGE PITS SHALL BE MAINTAINED BY THE OWNERS OF THE LOT ON WHICH THEY ARE SITUATED.
- SAID OWNERS SHALL INSPECT SEEPAGE PITS ON A TWICE YEARLY BASIS AND REMOVE ANY ACCUMULATED SEDIMENT (OR AFTER ANY SIGNIFICANT STORM).
- IF EVIDENCE PERSISTS THAT THE SEEPAGE PITS ARE NOT FUNCTIONING PROPERLY (I.E. WATER BACKING UP IN SYSTEM, ETC.), THE OWNERS SHALL INSPECT THE PITS AS SOON AS REASONABLY POSSIBLE AND MAKE NECESSARY REPAIRS TO ENSURE PROPER FUNCTION OF THE SYSTEM.

SEEPAGE PIT SYSTEM DETAIL

1/2" = 1'-0"

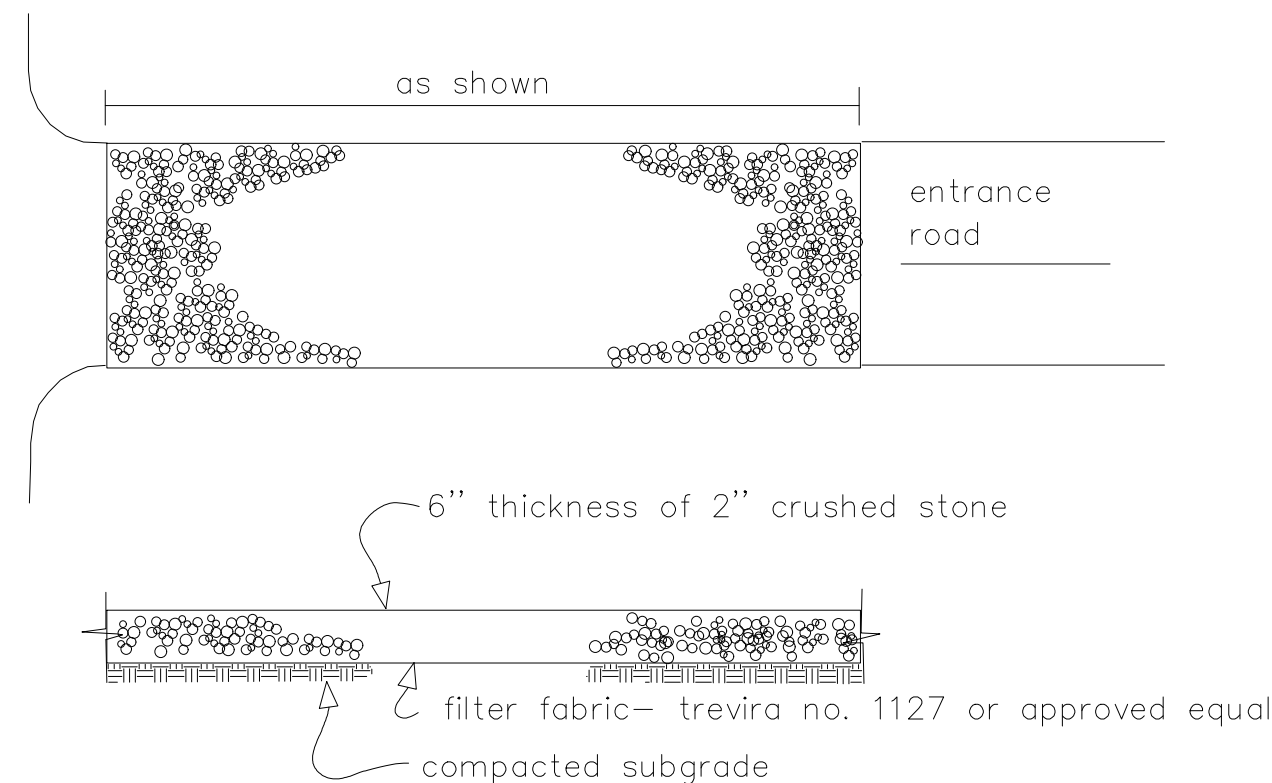



STABILIZED CONSTRUCTION ENTRANCE – WHEEL CLEANING BLANKET

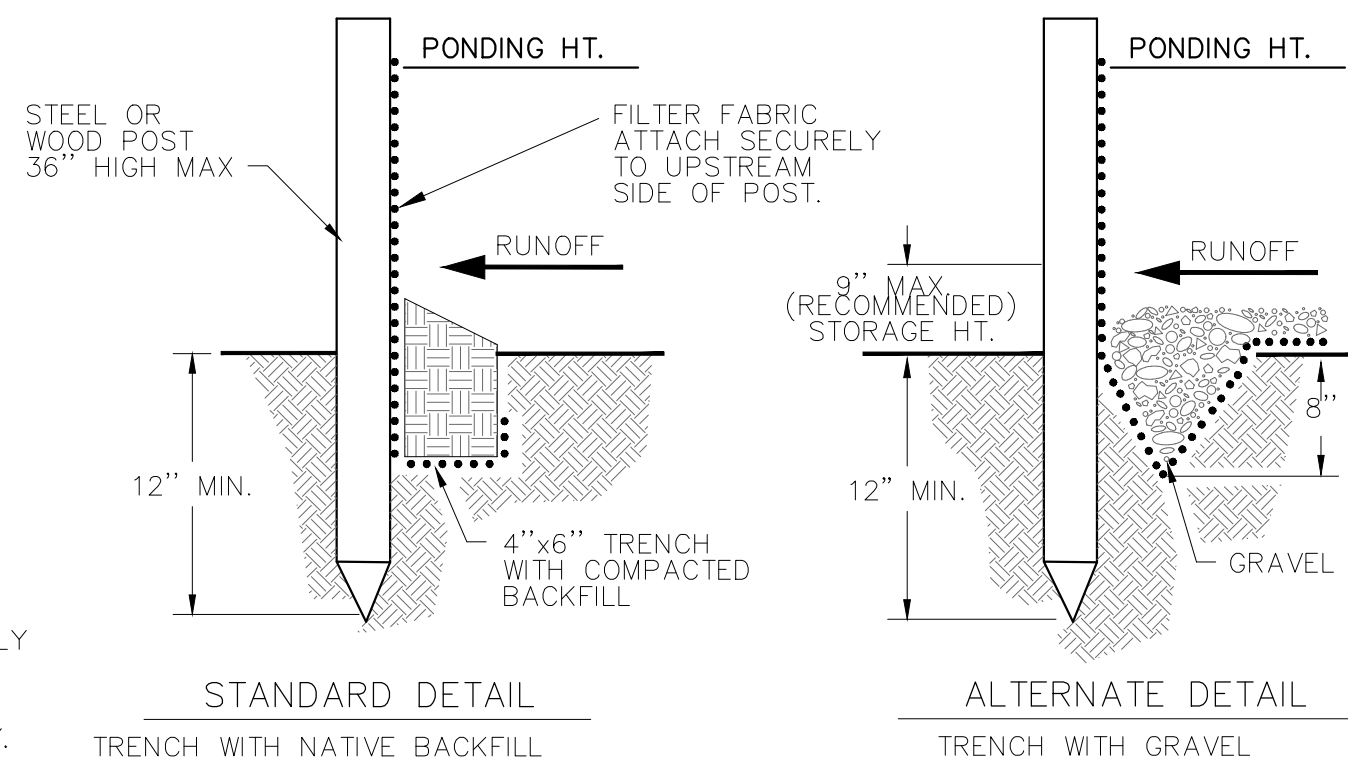

- NOTE:
- INSPECT AND REPAIR FENCE AFTER EACH STORM EVENT AND REMOVE SEDIMENT WHEN NECESSARY.
 - REMOVED SEDIMENT SHALL BE DEPOSITED TO AN AREA THAT WILL NOT CONTRIBUTE SEDIMENT OFF-SITE AND CAN BE PERMANENTLY STABILIZED.
 - SILT FENCE SHALL BE PLACED ON SLOPE CONTOURS TO MAXIMIZE POUNDING EFFICIENCY.

SILT FENCE


n.t.s.

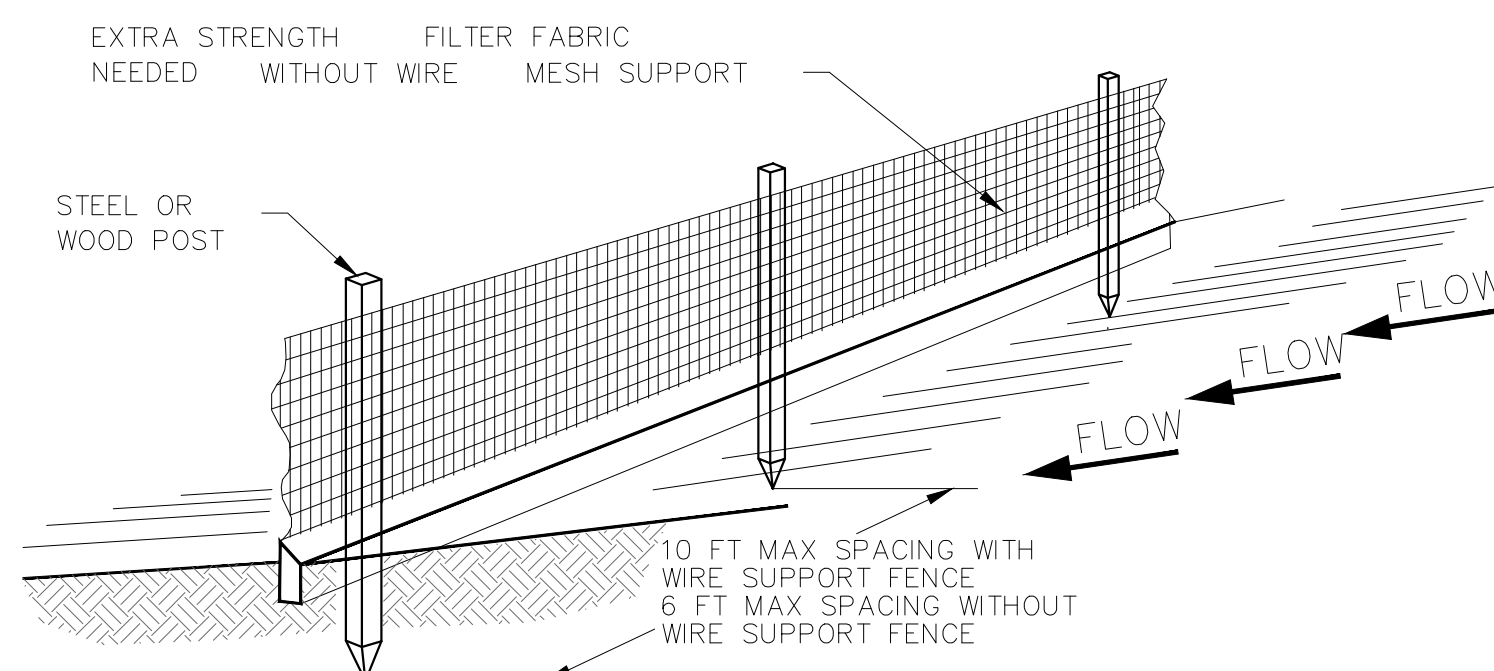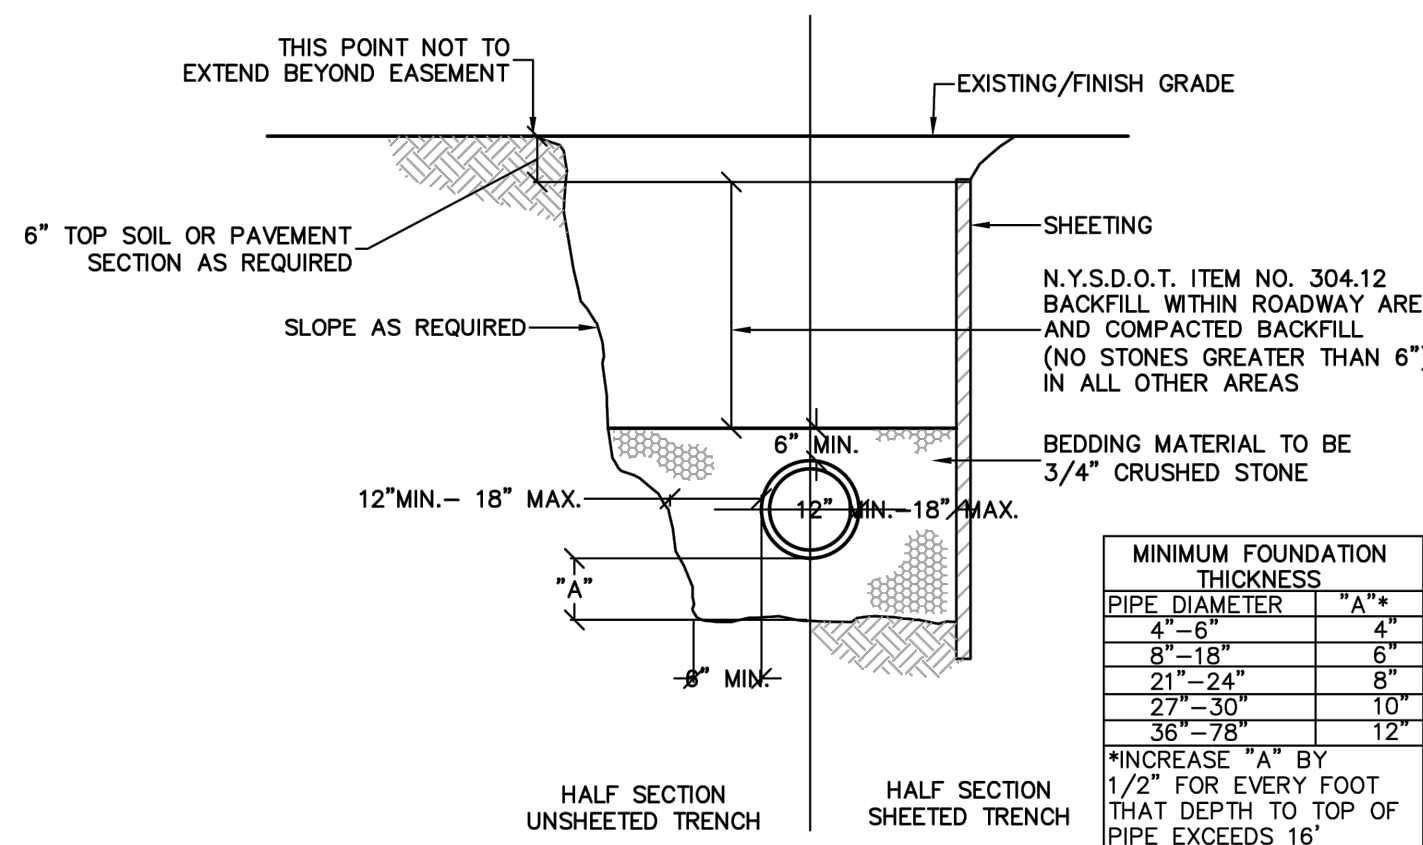

SANITARY TRENCH IN EARTH DETAIL

R.C.S.D. NO.1


N.T.S.

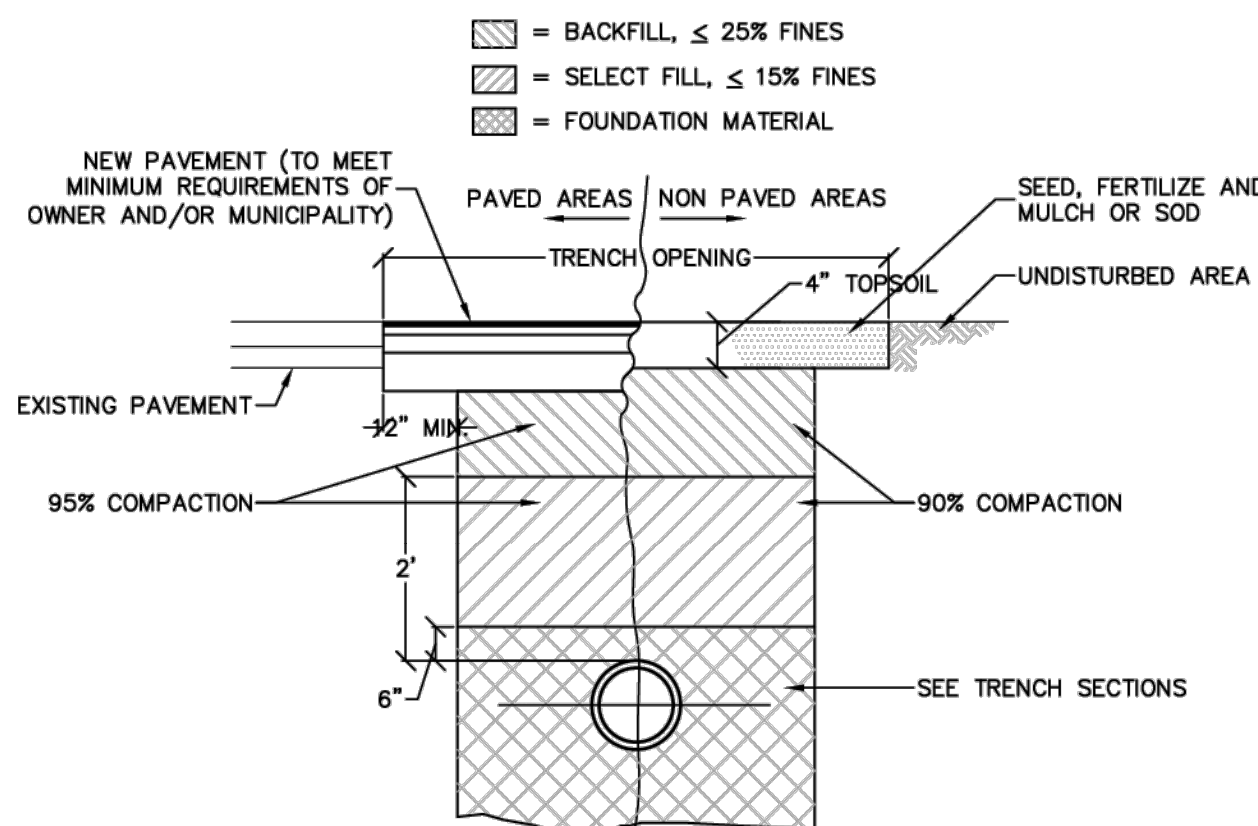

PIPE TRENCH BACKFILL DETAIL


R.C.S.D. NO.1

N.T.S.

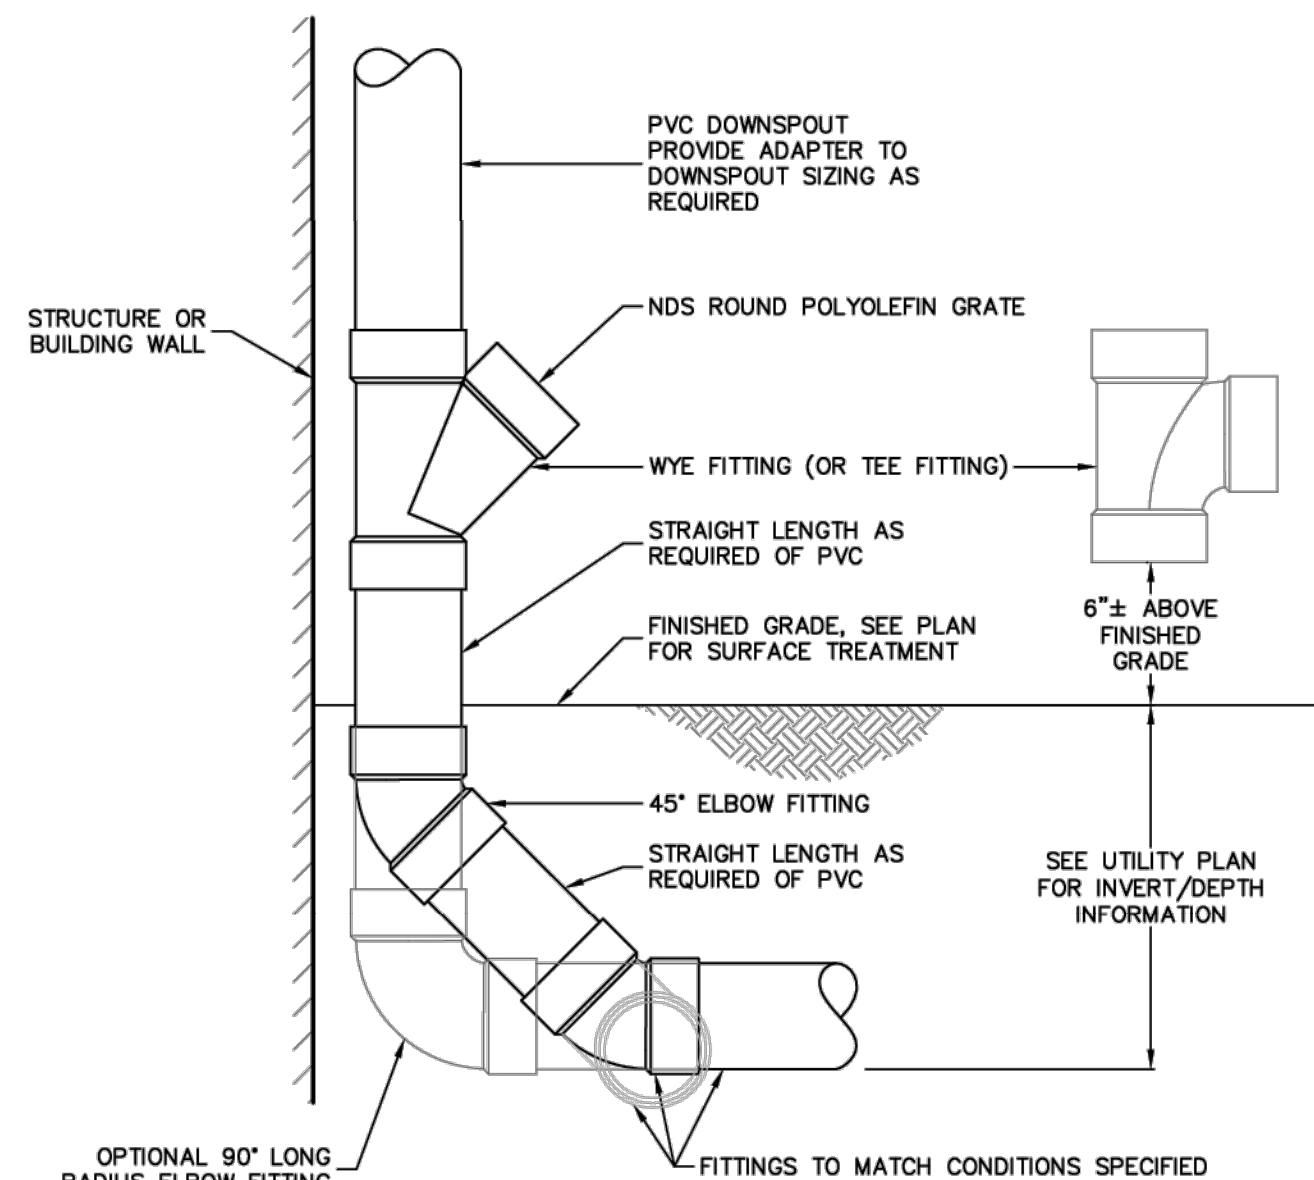

ROOF LEADER CLEANOUT DETAIL

N.T.S.

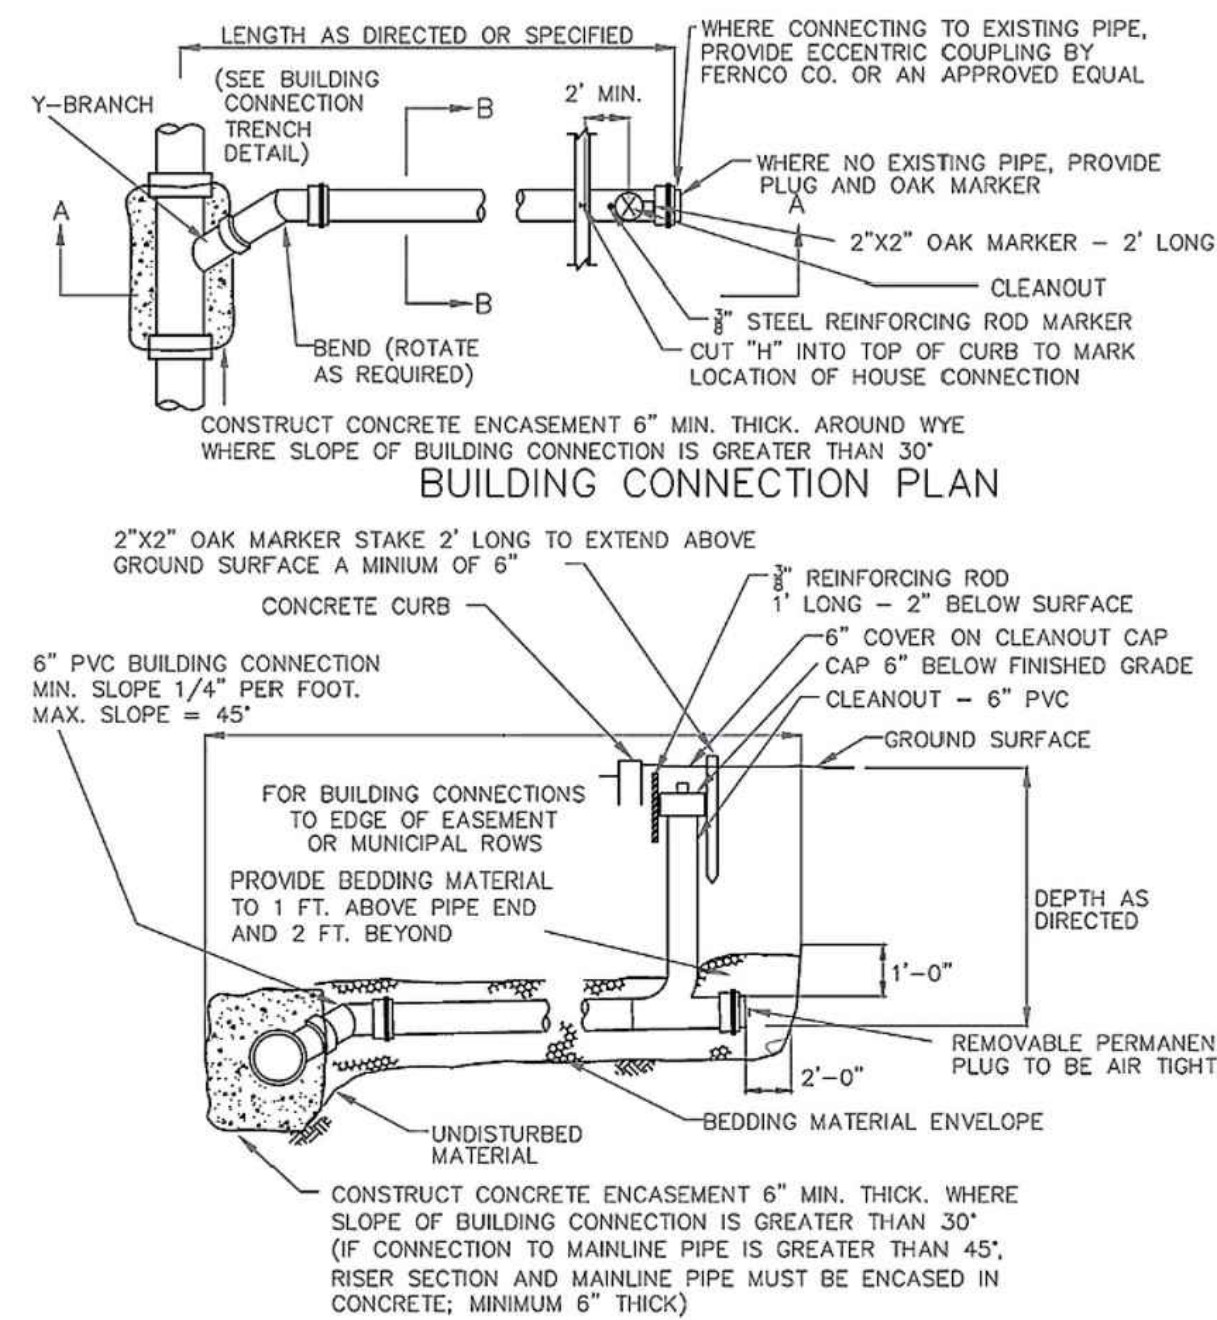

BUILDING CONNECTION ELEVATION
ROCKLAND COUNTY
SEWER DISTRICT NO. 1
BUILDING CONNECTION DETAIL

N.T.S.

02/01/02

DO NOT SCALE PRINTS

PROPOSED RENOVATION
NEW HOUSE -
TYPICAL DETAILS

RODI BUILDER I LLC
124 FIFTH AVENUE
NYACK, NEW YORK

BART M. RODI - ENGINEER
RESIDENTIAL & COMMERCIAL
234 SOUTH GRANT AVE
CONGERS, NEW YORK 10920
(845) 288-6663

