



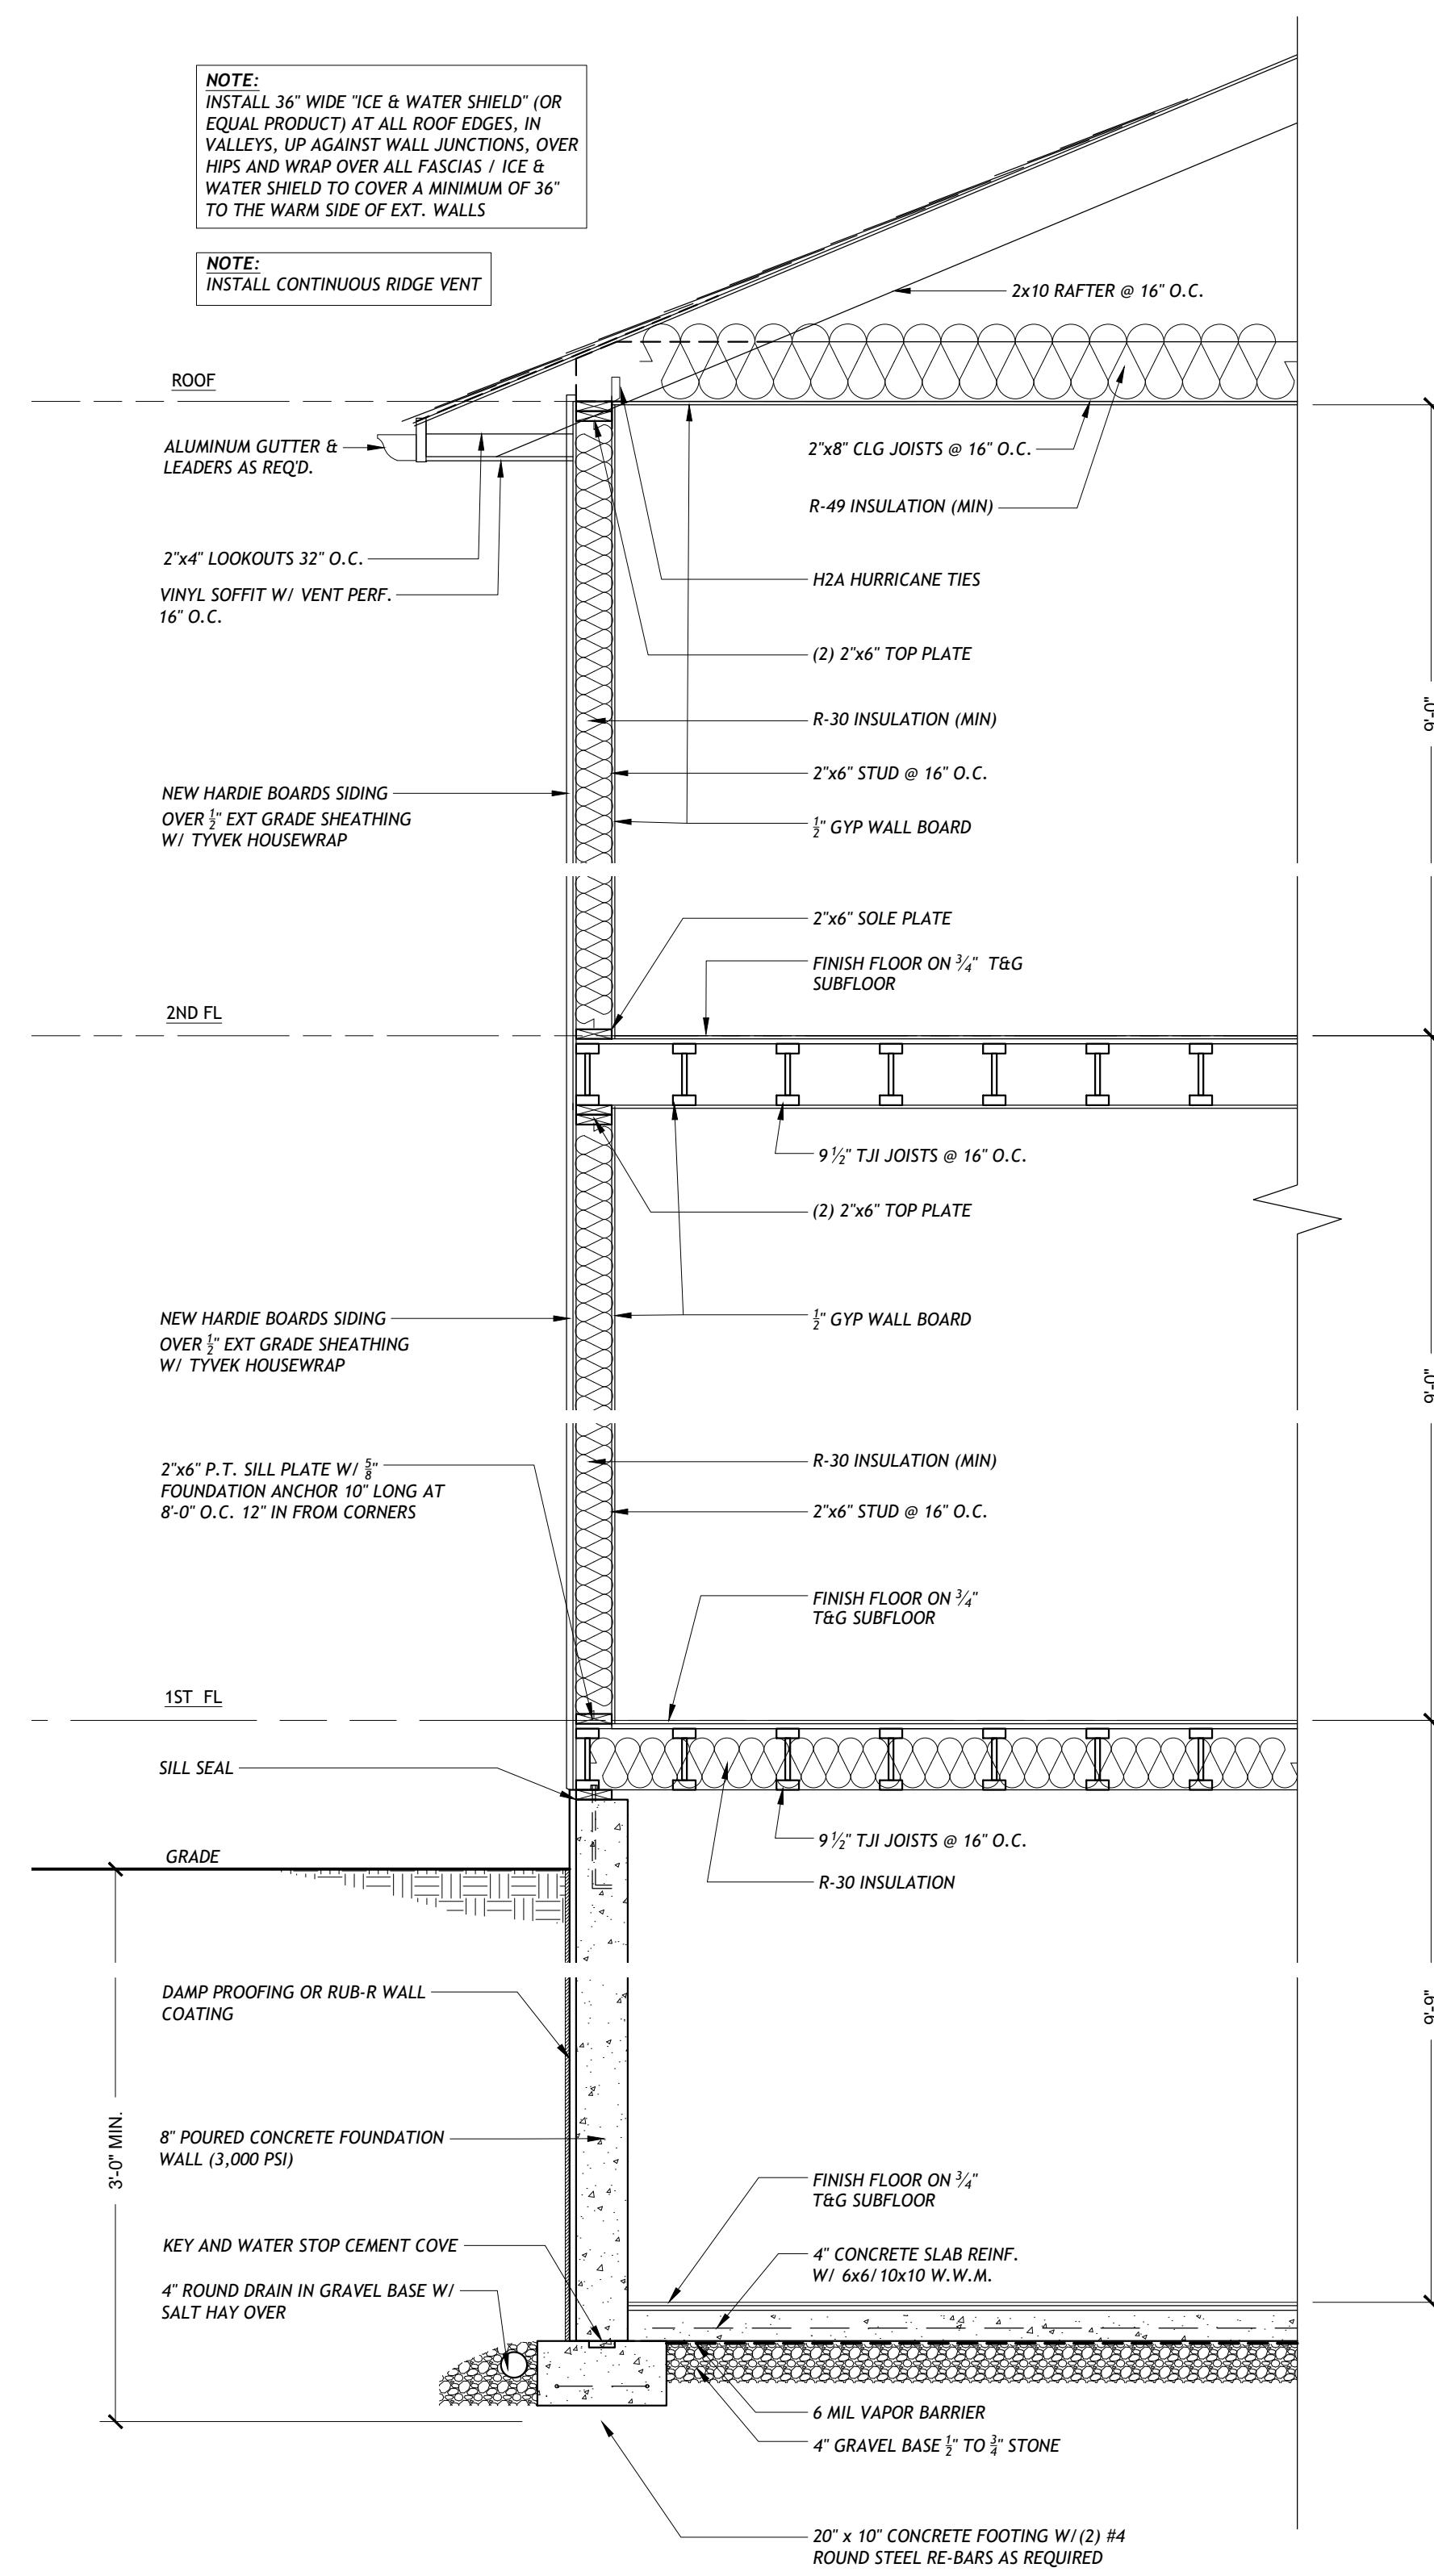

DO NOT SCALE PRINTS

RODI BUILDER I LLC
124 FIFTH AVENUE
NYACK, NEW YORK

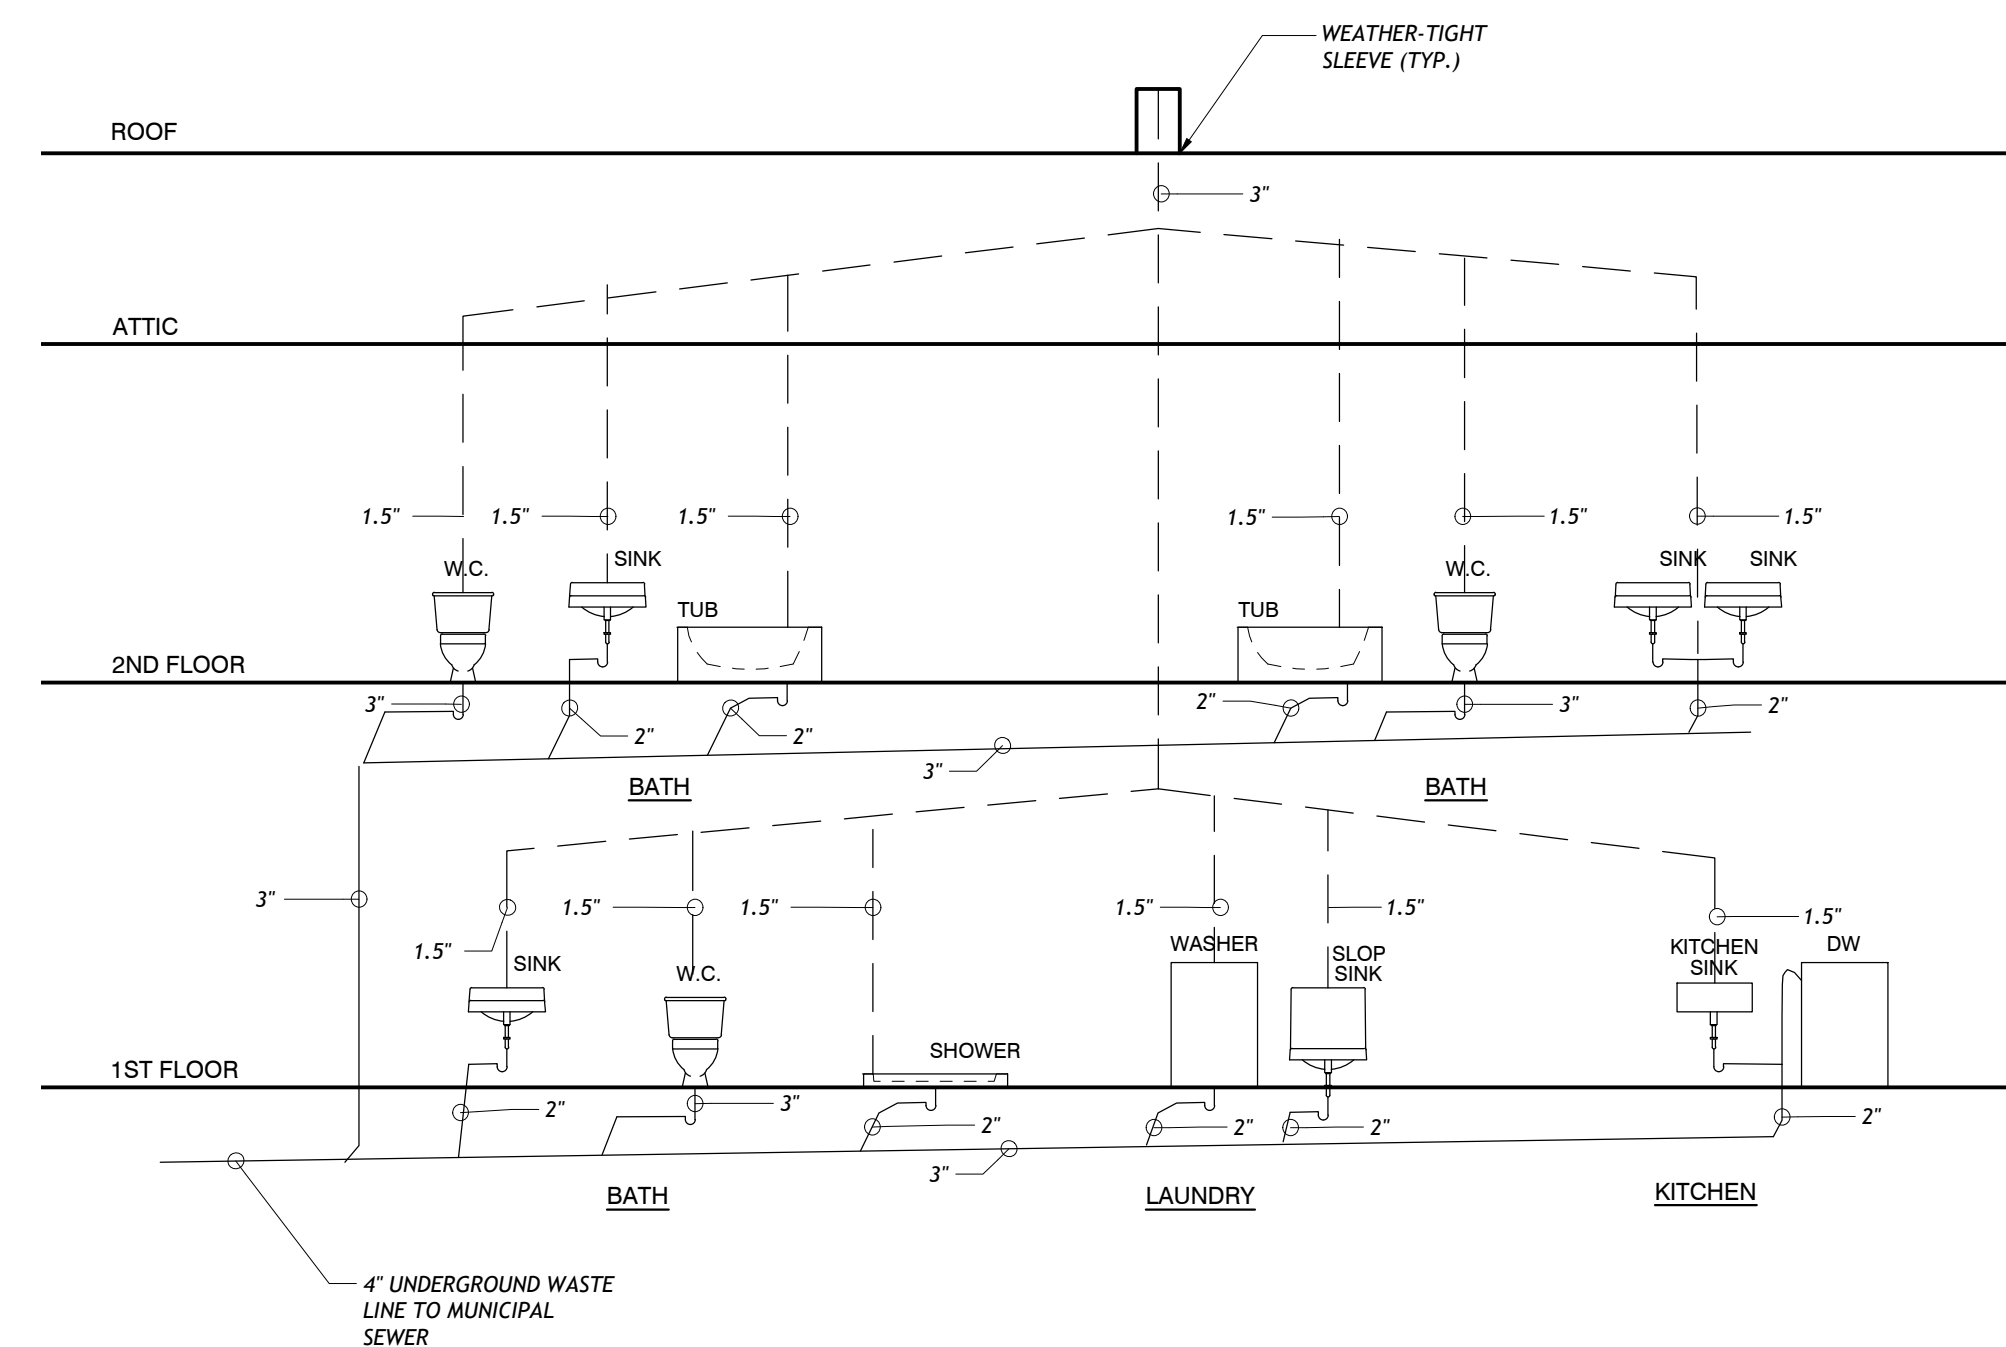