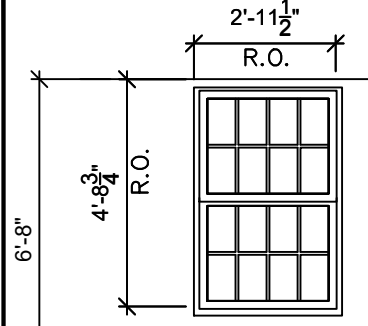
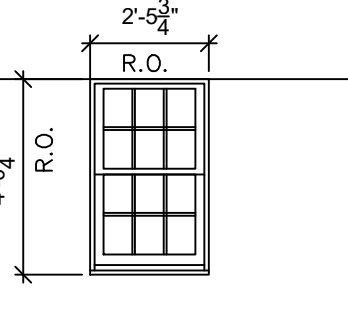
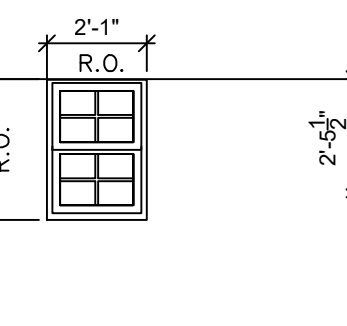
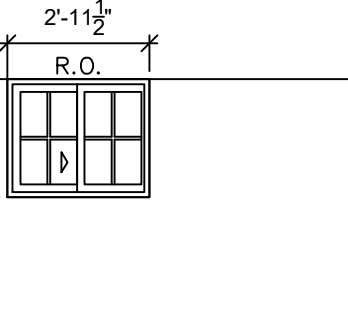
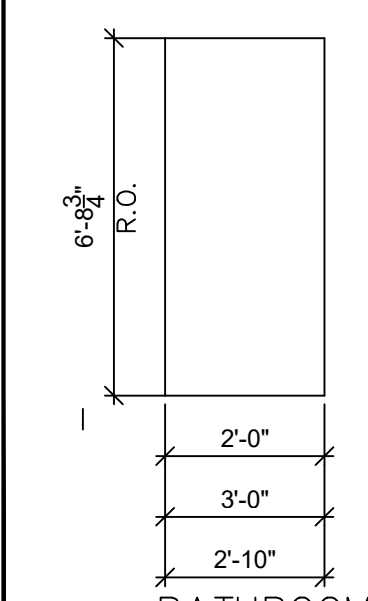
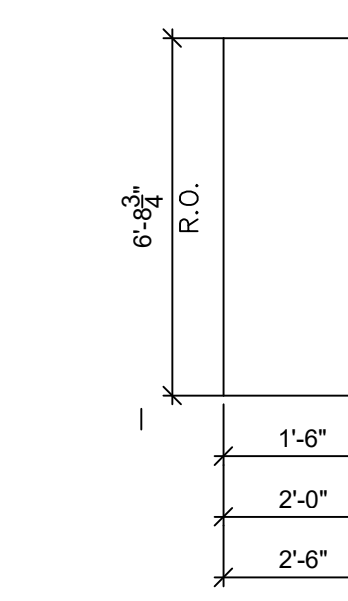
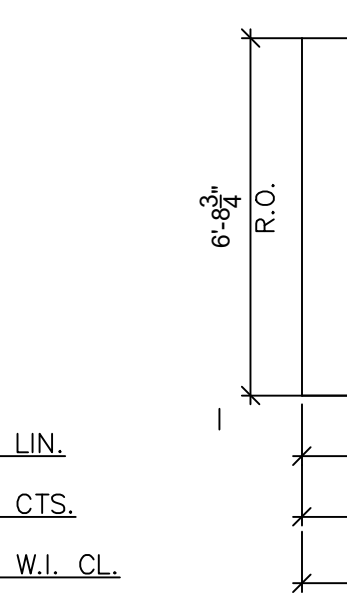
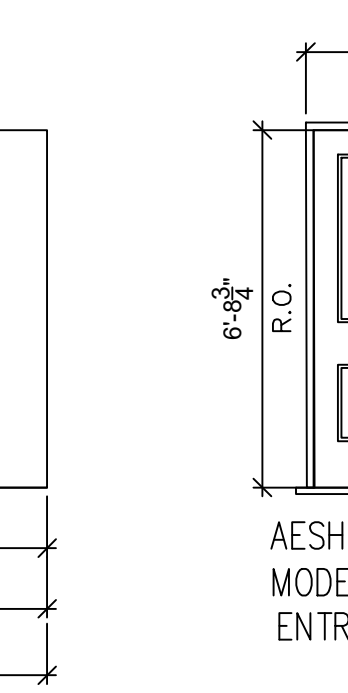





DOOR AND WINDOWS SCHEDULE

SERIES 250- PELLA

 22947 NEW WDW	 2947 NEW WDW	 2535 TEMPLE GLASS	 3-0/2-6
GLASS AREA=10 SQ.FT. GLASS AREA=6.4 SQ.FT.			
USE AT BEDROOM LOCATION	USE AT LIVING ROOM LOCATION	USE AT BATHROOM LOCATION	USE AT KITCHEN LOCATION

WINDOWS UNITS SPECIFICATIONS
U-FACTOR=0.27; IGST=56DF; SHGC=.26;
RHG=62; SC=0.29; VISIBLE LIGHT=40%

 BATHROOM 1-3/8" THICK HOLLOW CORE WOOD DOOR AND FRAME. (1" UNDERCUT DOOR) MARBLE SADDLE	 CLOSET/LIN. 1 3/8" THICK HOLLOW CORE WOOD DOOR AND FRAME.	 BEDROOM 1-3/8" THICK HOLLOW CORE WOOD DOOR AND FRAME.	 AESHID3680 MODEL 192 ENTRANCE DOORS=1HR. RATED
---	---	---	---

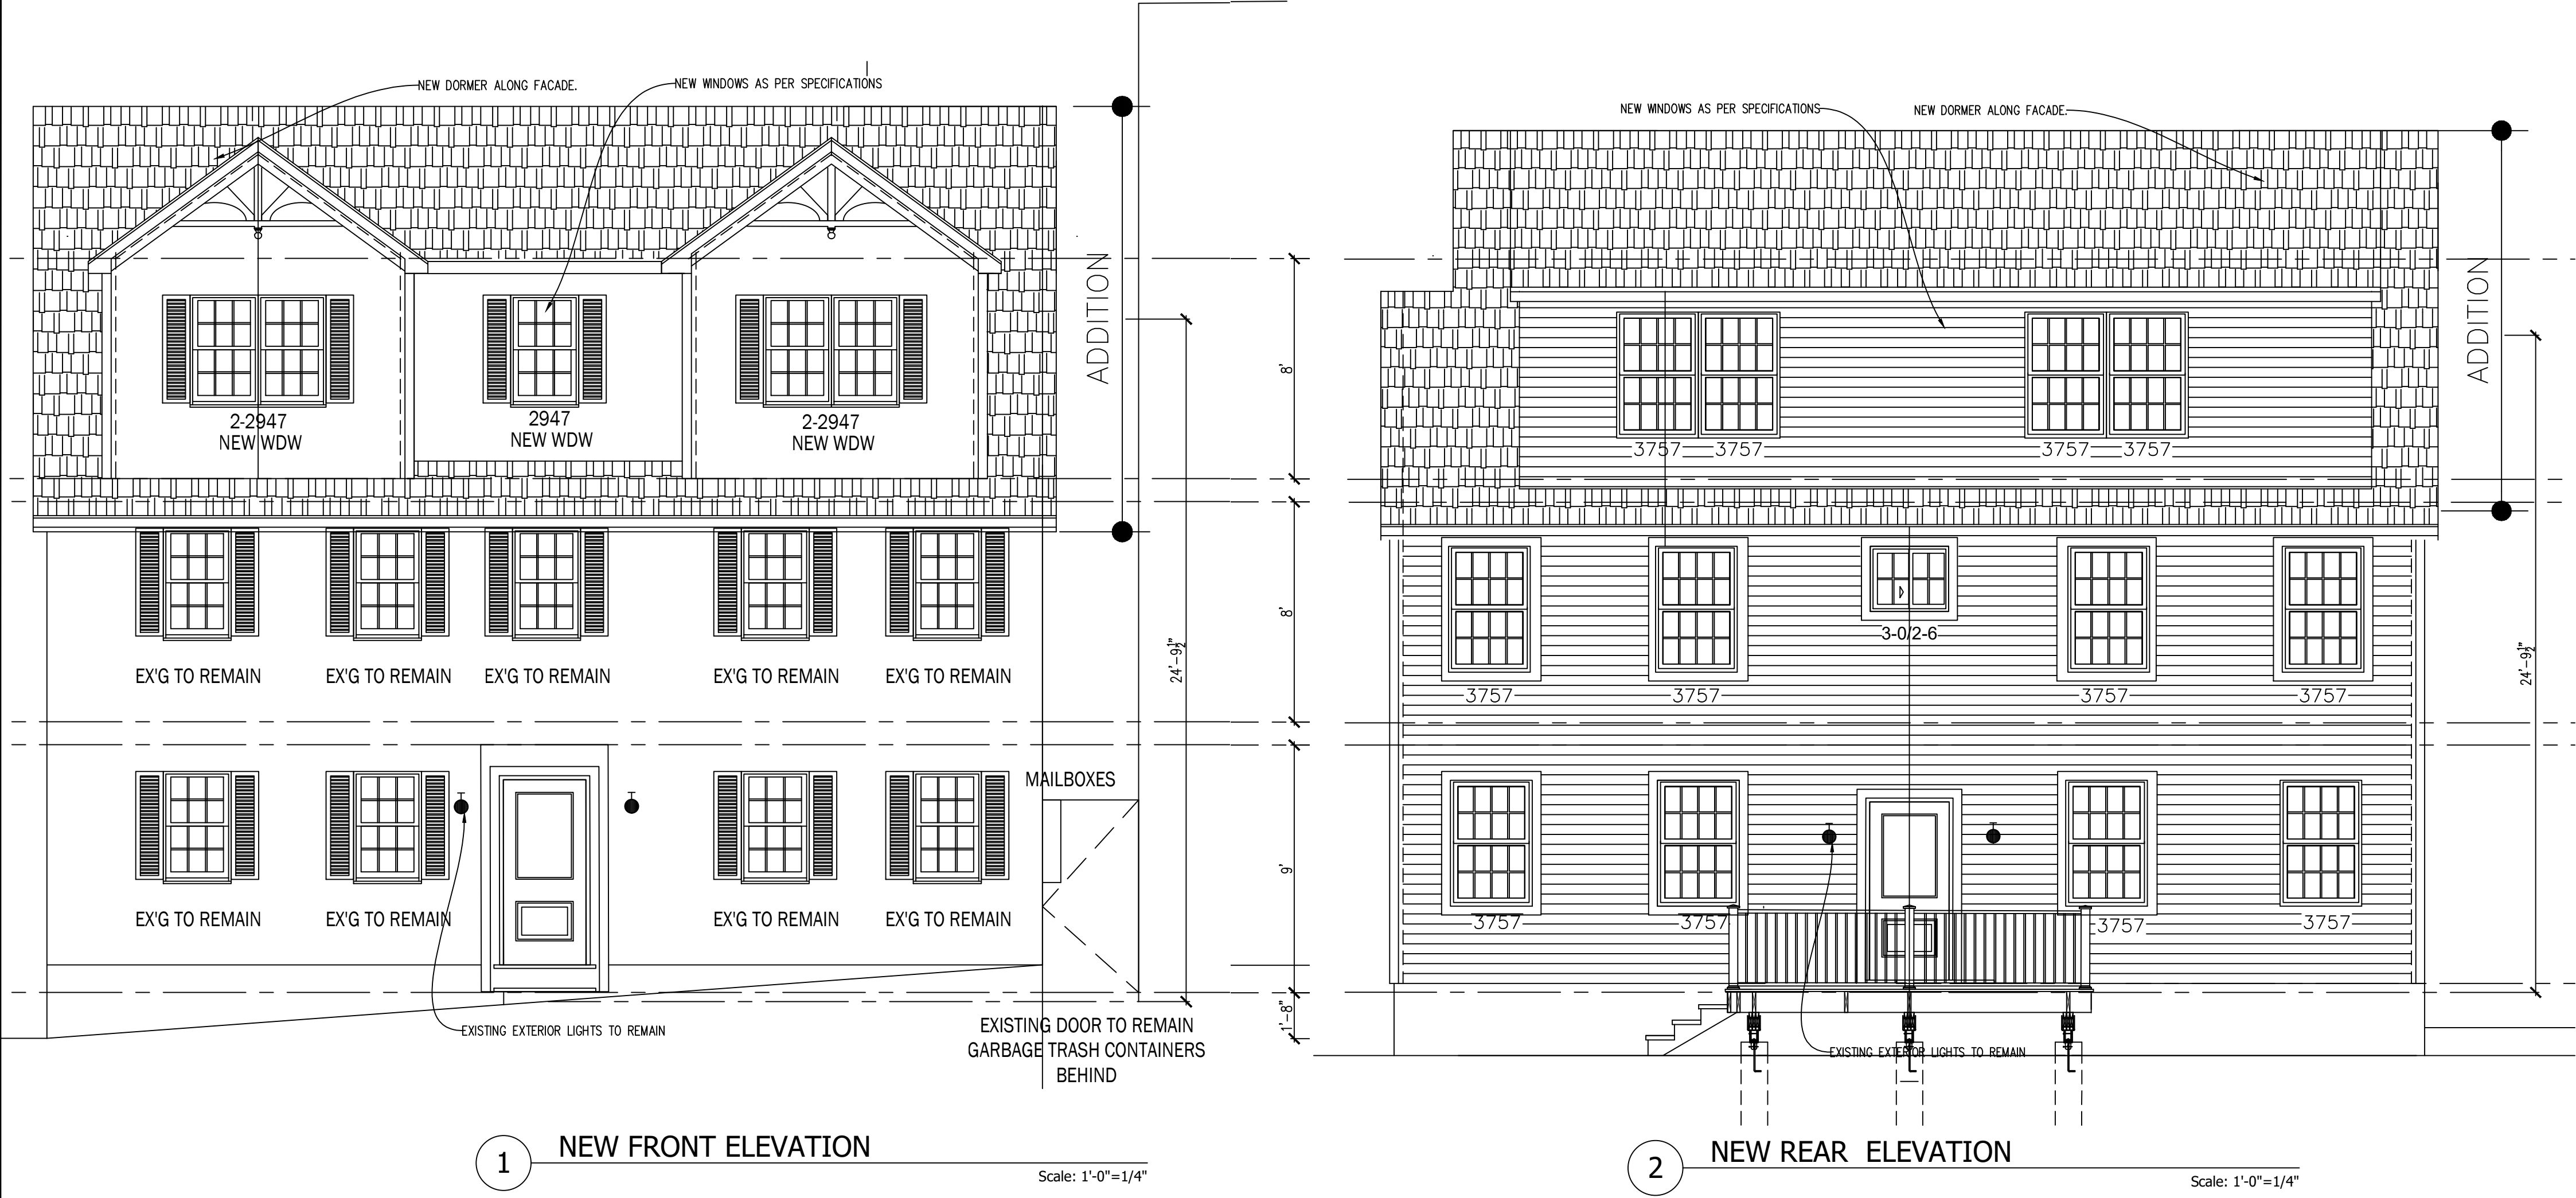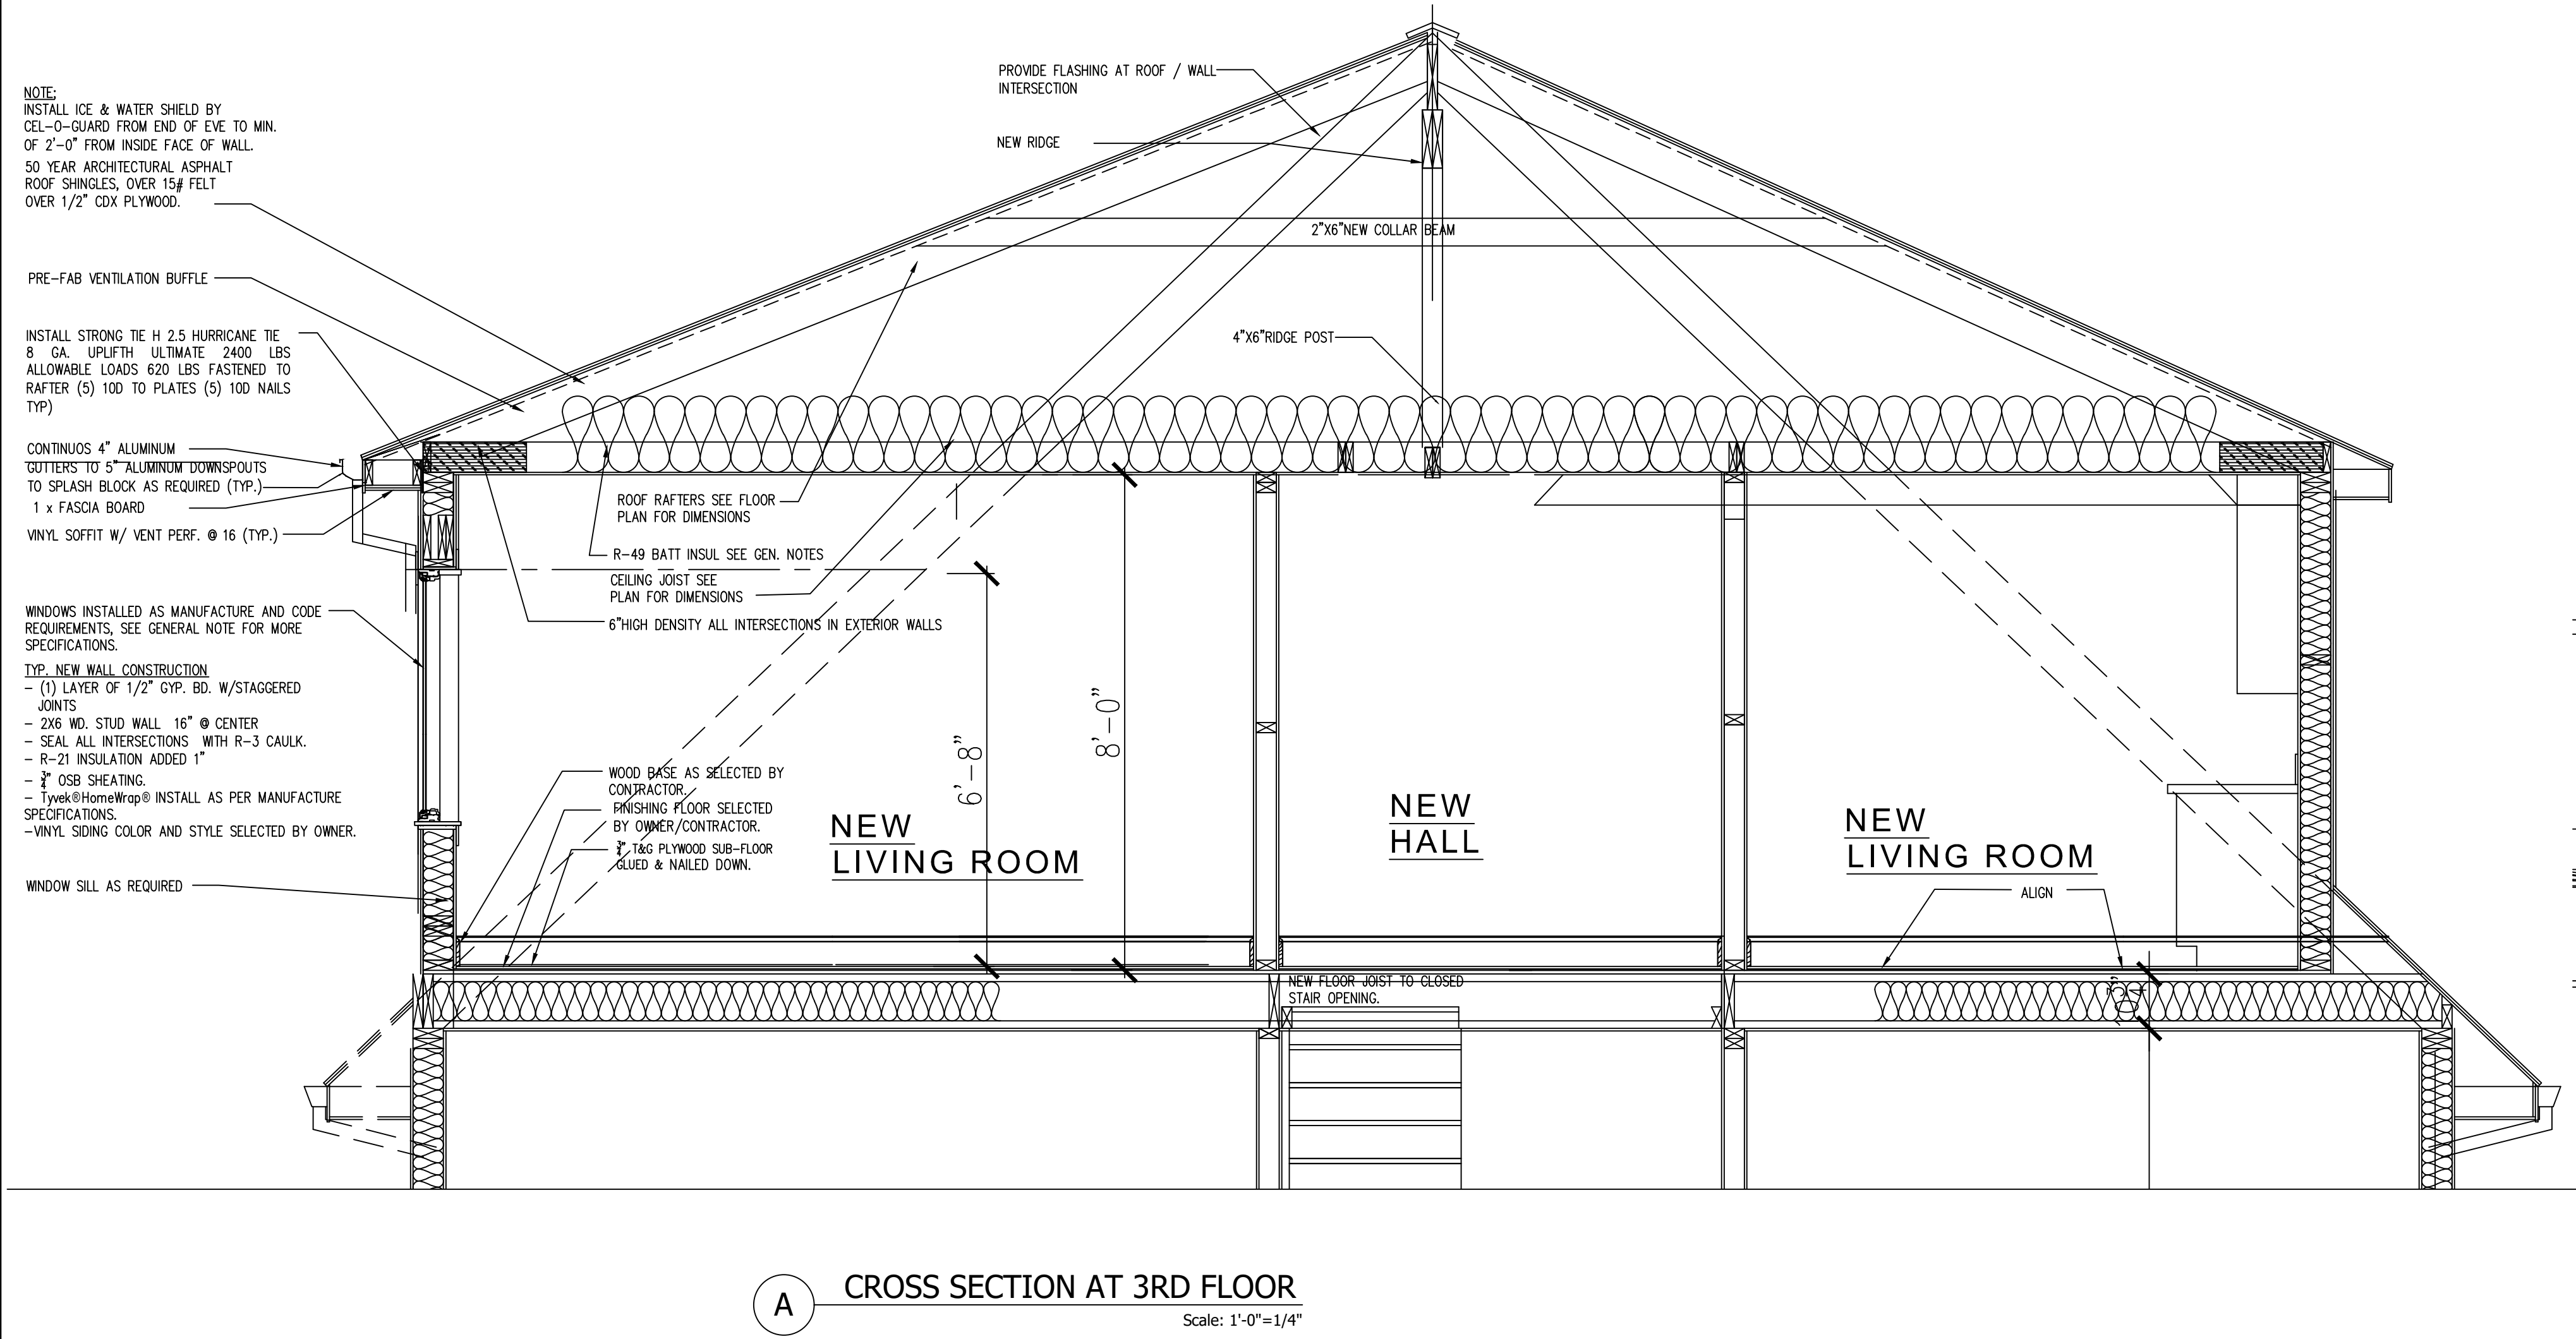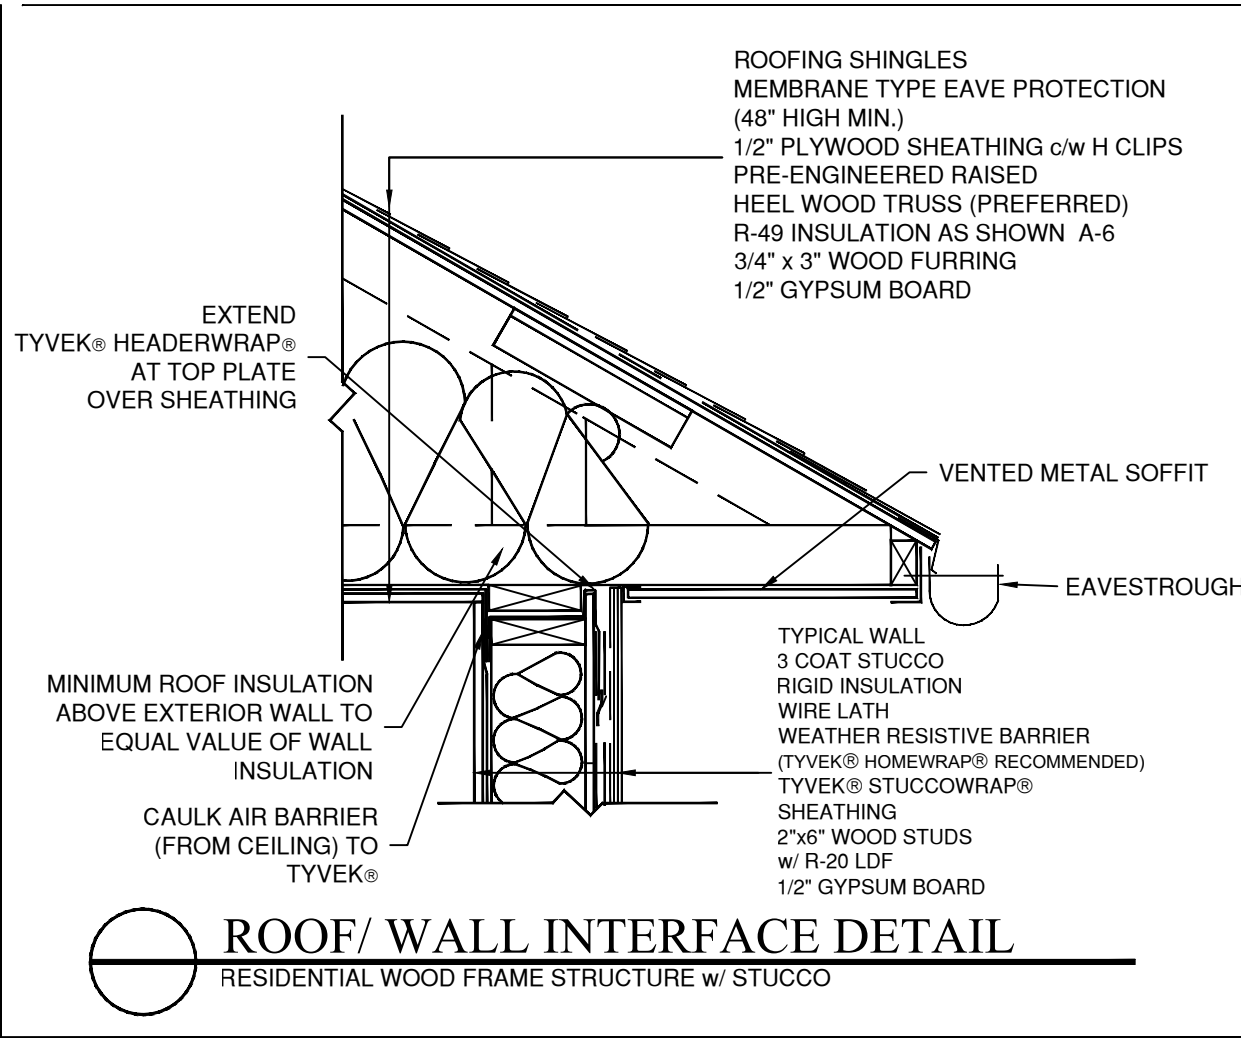

JOB NO: 0225-153 DATE: 07/22/25 SCALE: AS NOTED DRN. BY: EA	<p>Jenny R. Zuniga-Casal ARCHITECT</p> <p>Jenny R. Zuniga-Casal Architecture LLC 77 Sierra Vista Lane, Valley Cottage, NY. 10989 Tel: 845.598.1613 Fax: 845.512.8290 Email: jzuniga000@msn.com</p>
ISSUED 07-22-25 FOR BLDG. DEPT. REVIEW 07-28-25 REVISED PLANS 02-02-26 PLANNING BOARD 07-06-26 REVISED PLANS AS PER PBM 08-09-26 REVISED PLANS AS PER B.D. 0-15-26 REVISED PLANS AS PER B.D.	<p>CHANGE OF USE COMMERCIAL TO A RESIDENTIAL USE ADDITION TO EX'G. 3RD FLOOR PROPOSED 7 UNITS 53 BURD ST. NYACK; NY 10960</p>

REGISTERED ARCHITECT
JENNY R. ZUNIGA-CASAL
STATE OF NEW YORK
029174

DRAWING NO.:
A-4